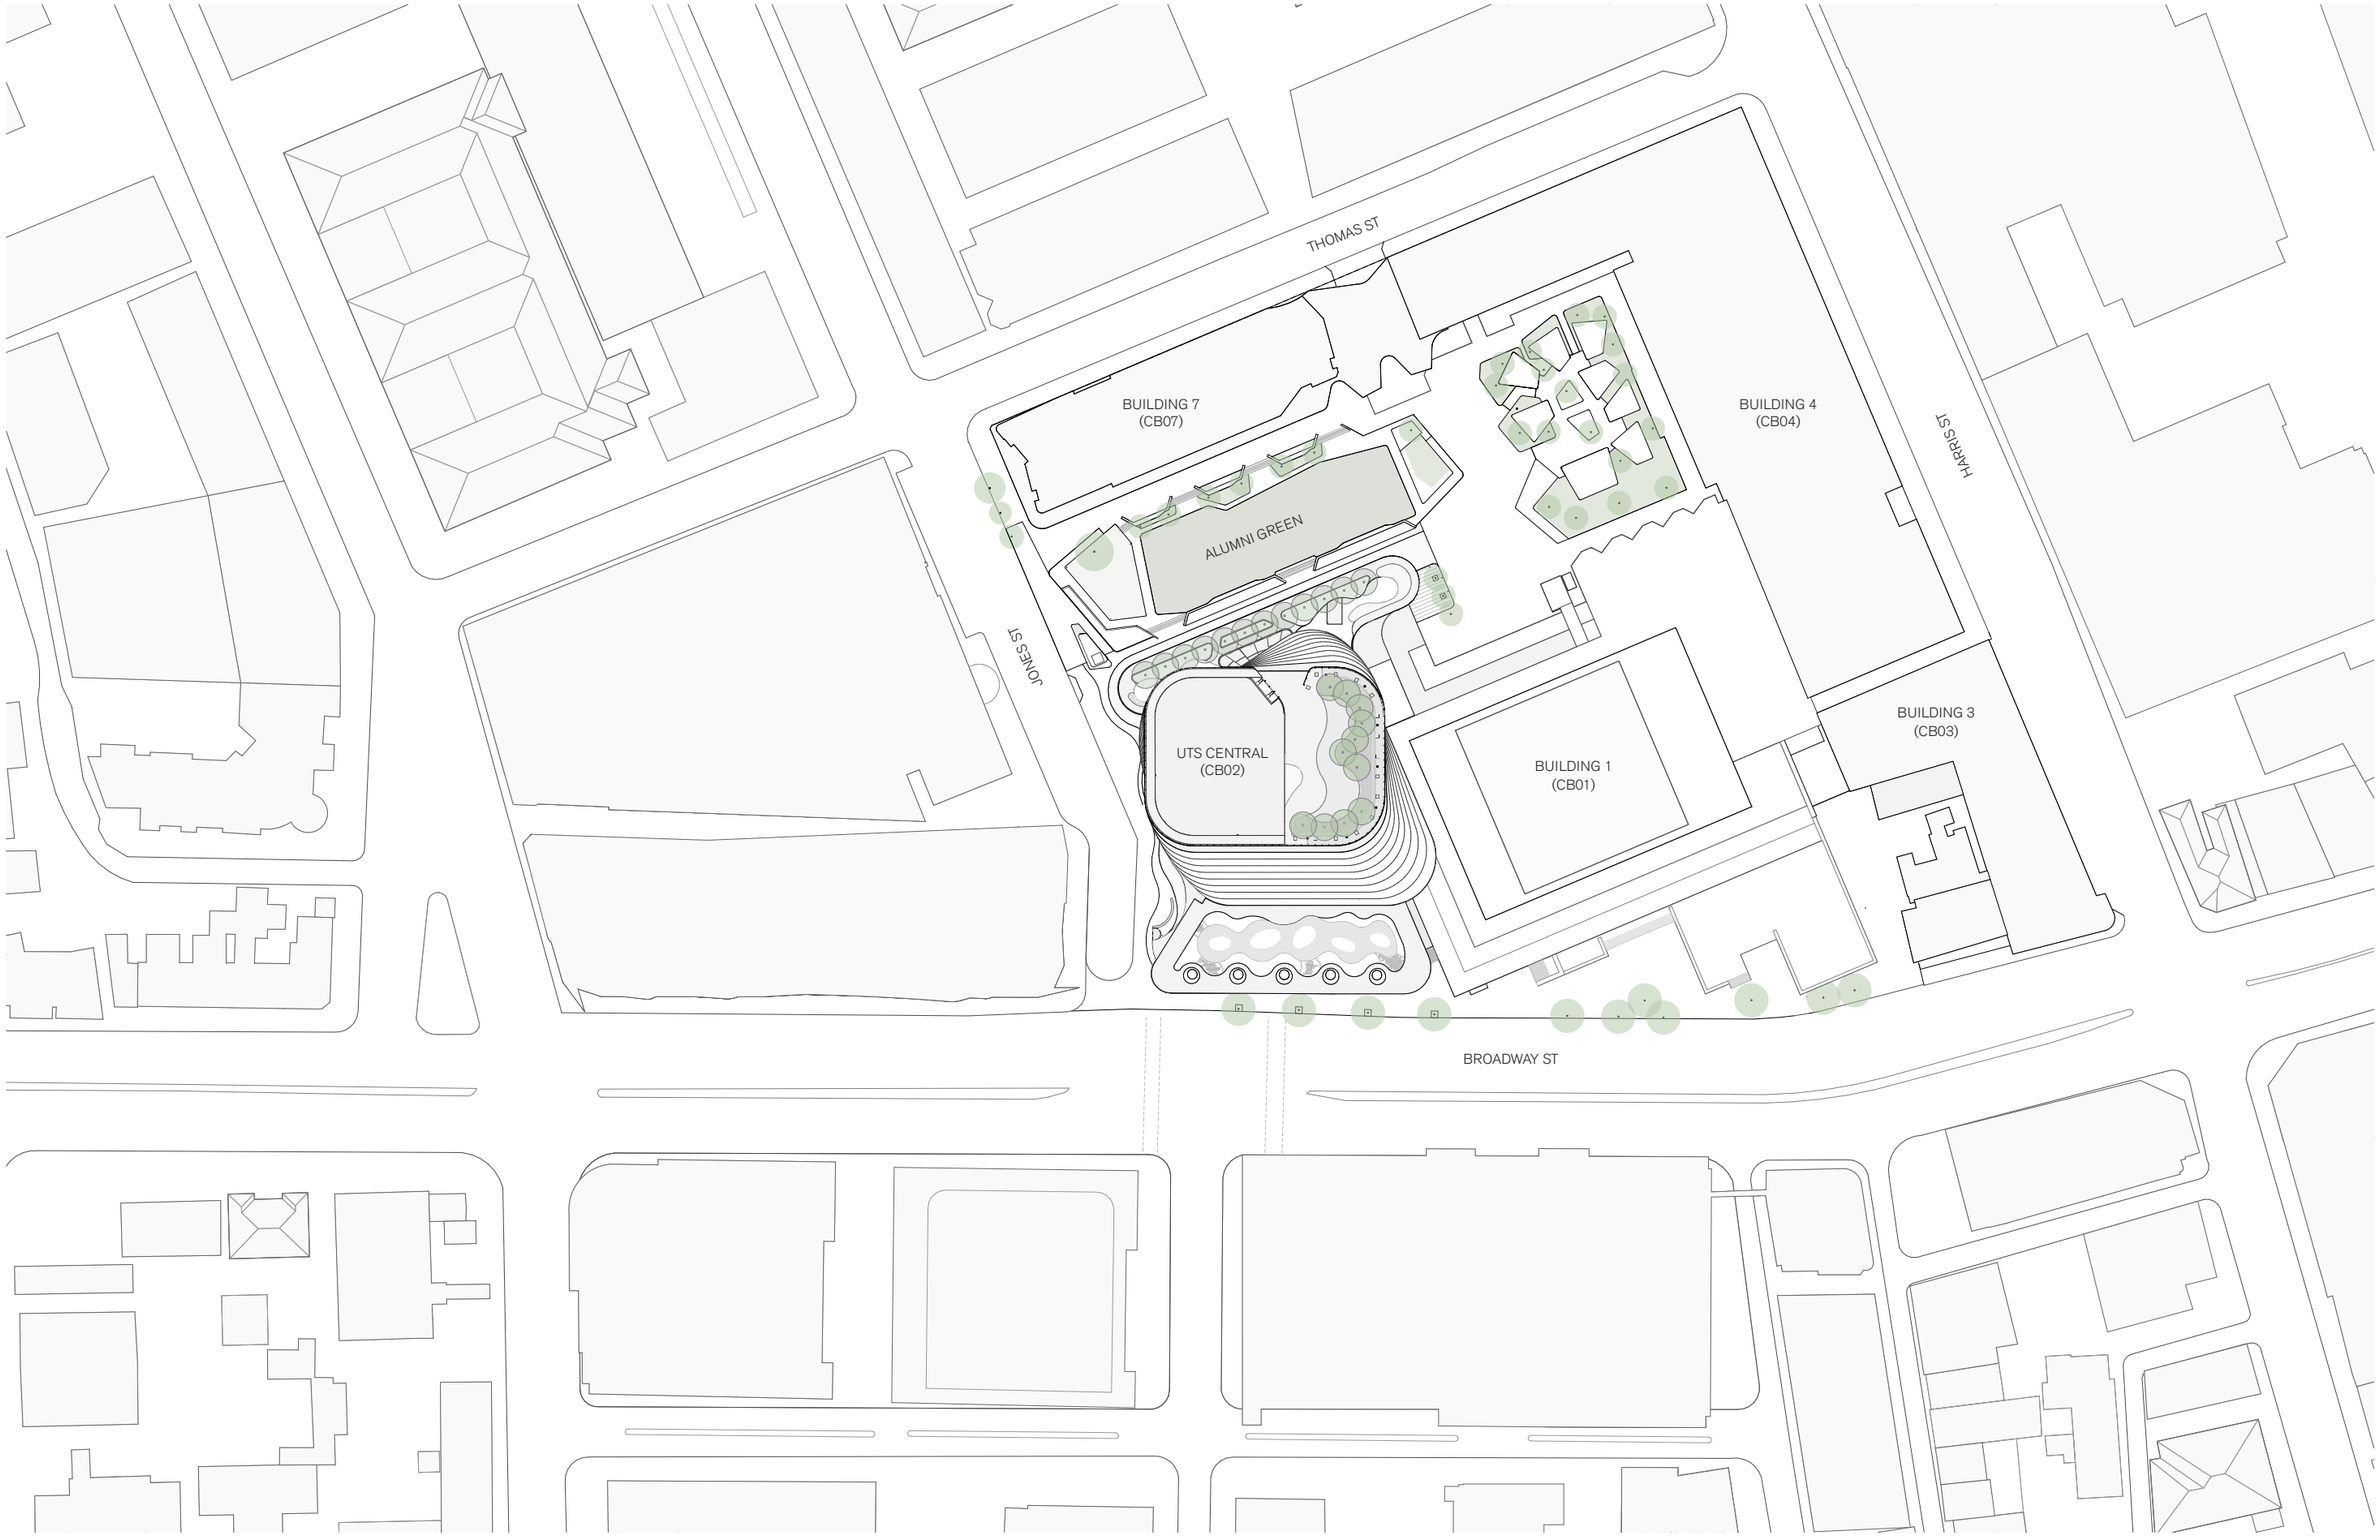

SITE PLAN

0 5 12.5 25 50m

1:1250 @ A3

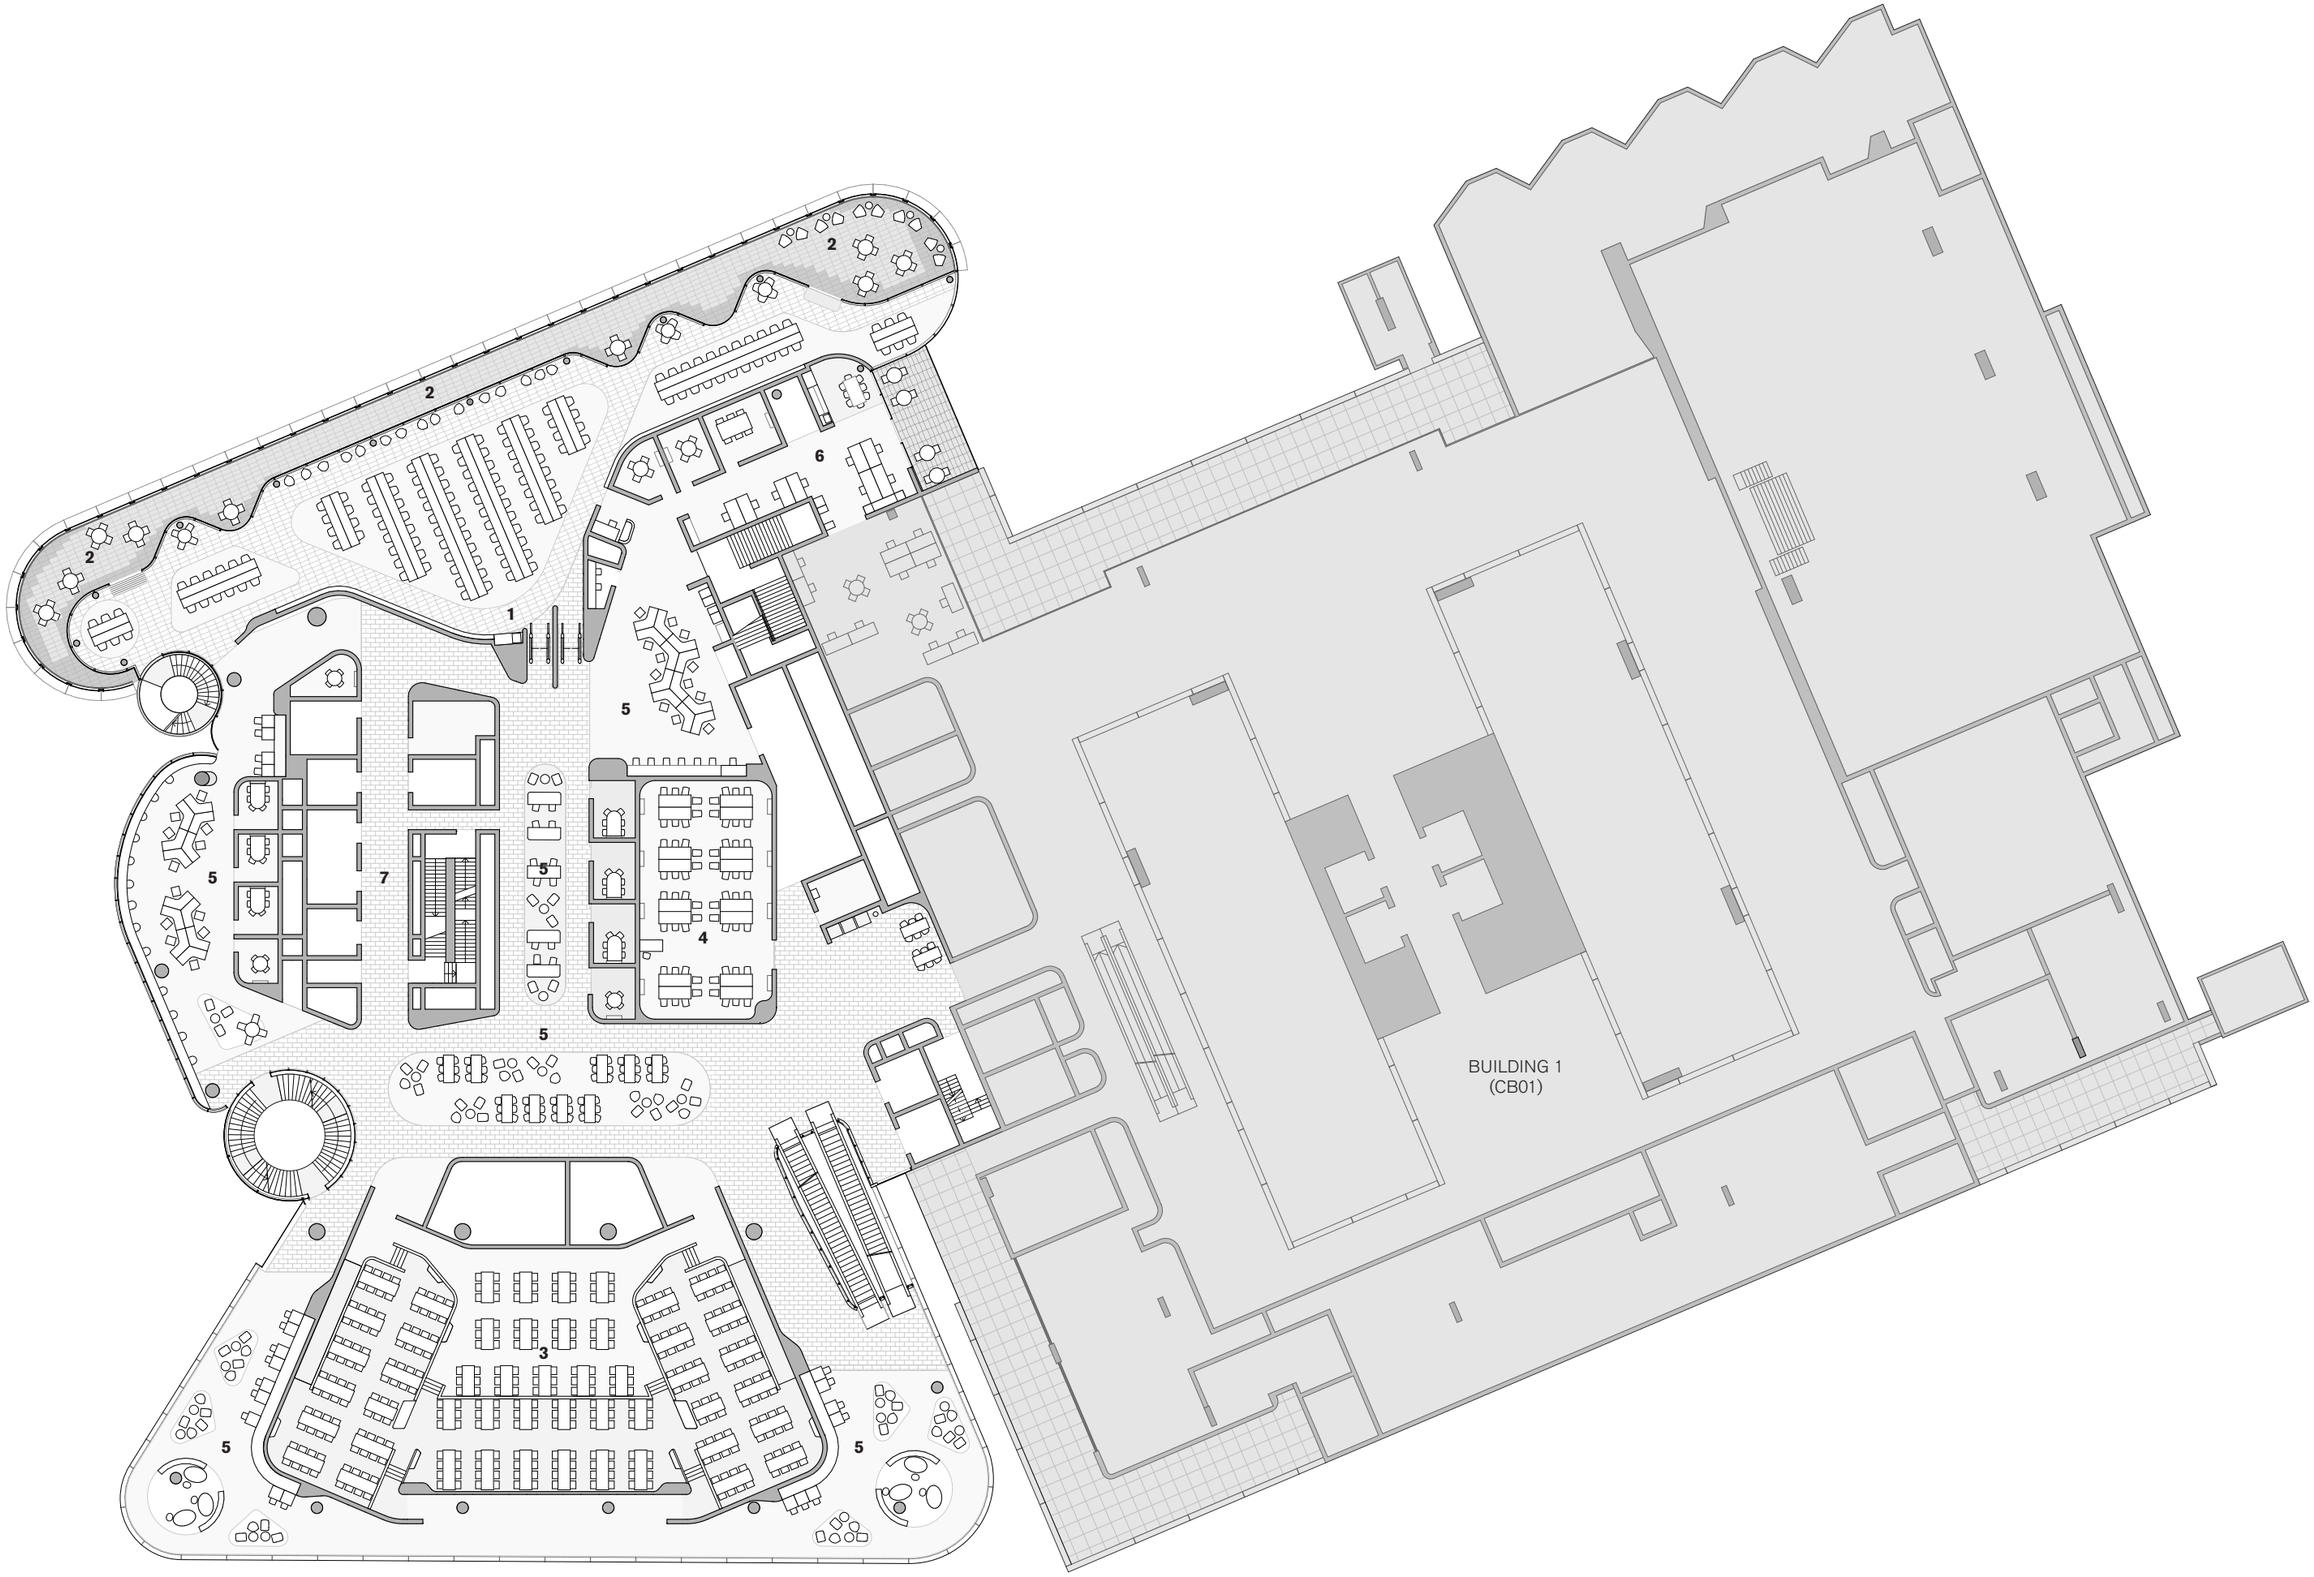

UTS CENTRAL
Building 02

Level 5 Floor Plan

0 4 10 20m

1 READING ROOM
2 READING ROOM WINTERGARDEN
3 350 COLLABORATIVE CLASSROOM
4 64 COLLABORATIVE CLASSROOM
5 INFORMAL LEARNING
6 RES HUB
7 LIFTS AND LIFT LOBBY

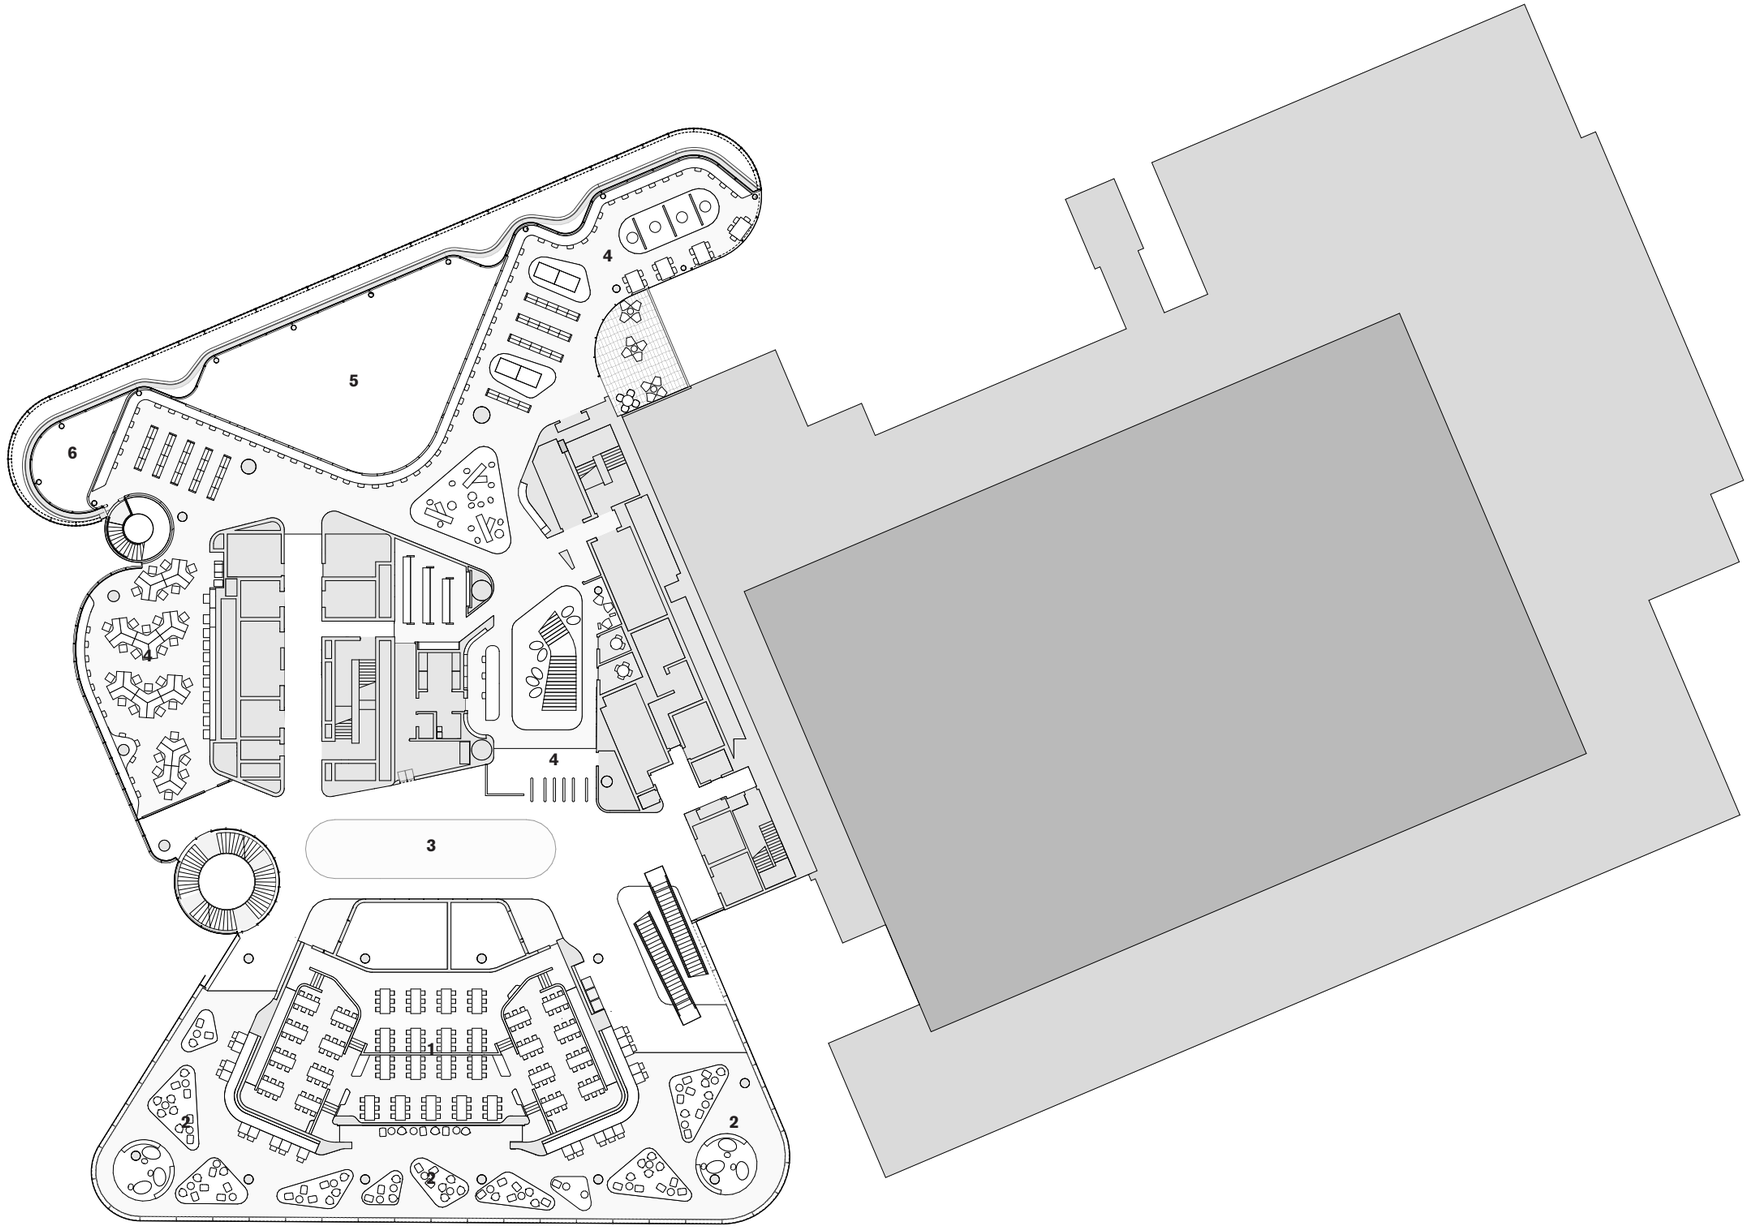

1 200 COLLABORATIVE CLASSROOM
2 INFORMAL LEARNING
3 EXHIBITION/DISPLAY
4 LIBRARY
5 VOID ABOVE READING ROOM

0 5 10 20m
1:500 @ A3

LEVEL 07 PLAN

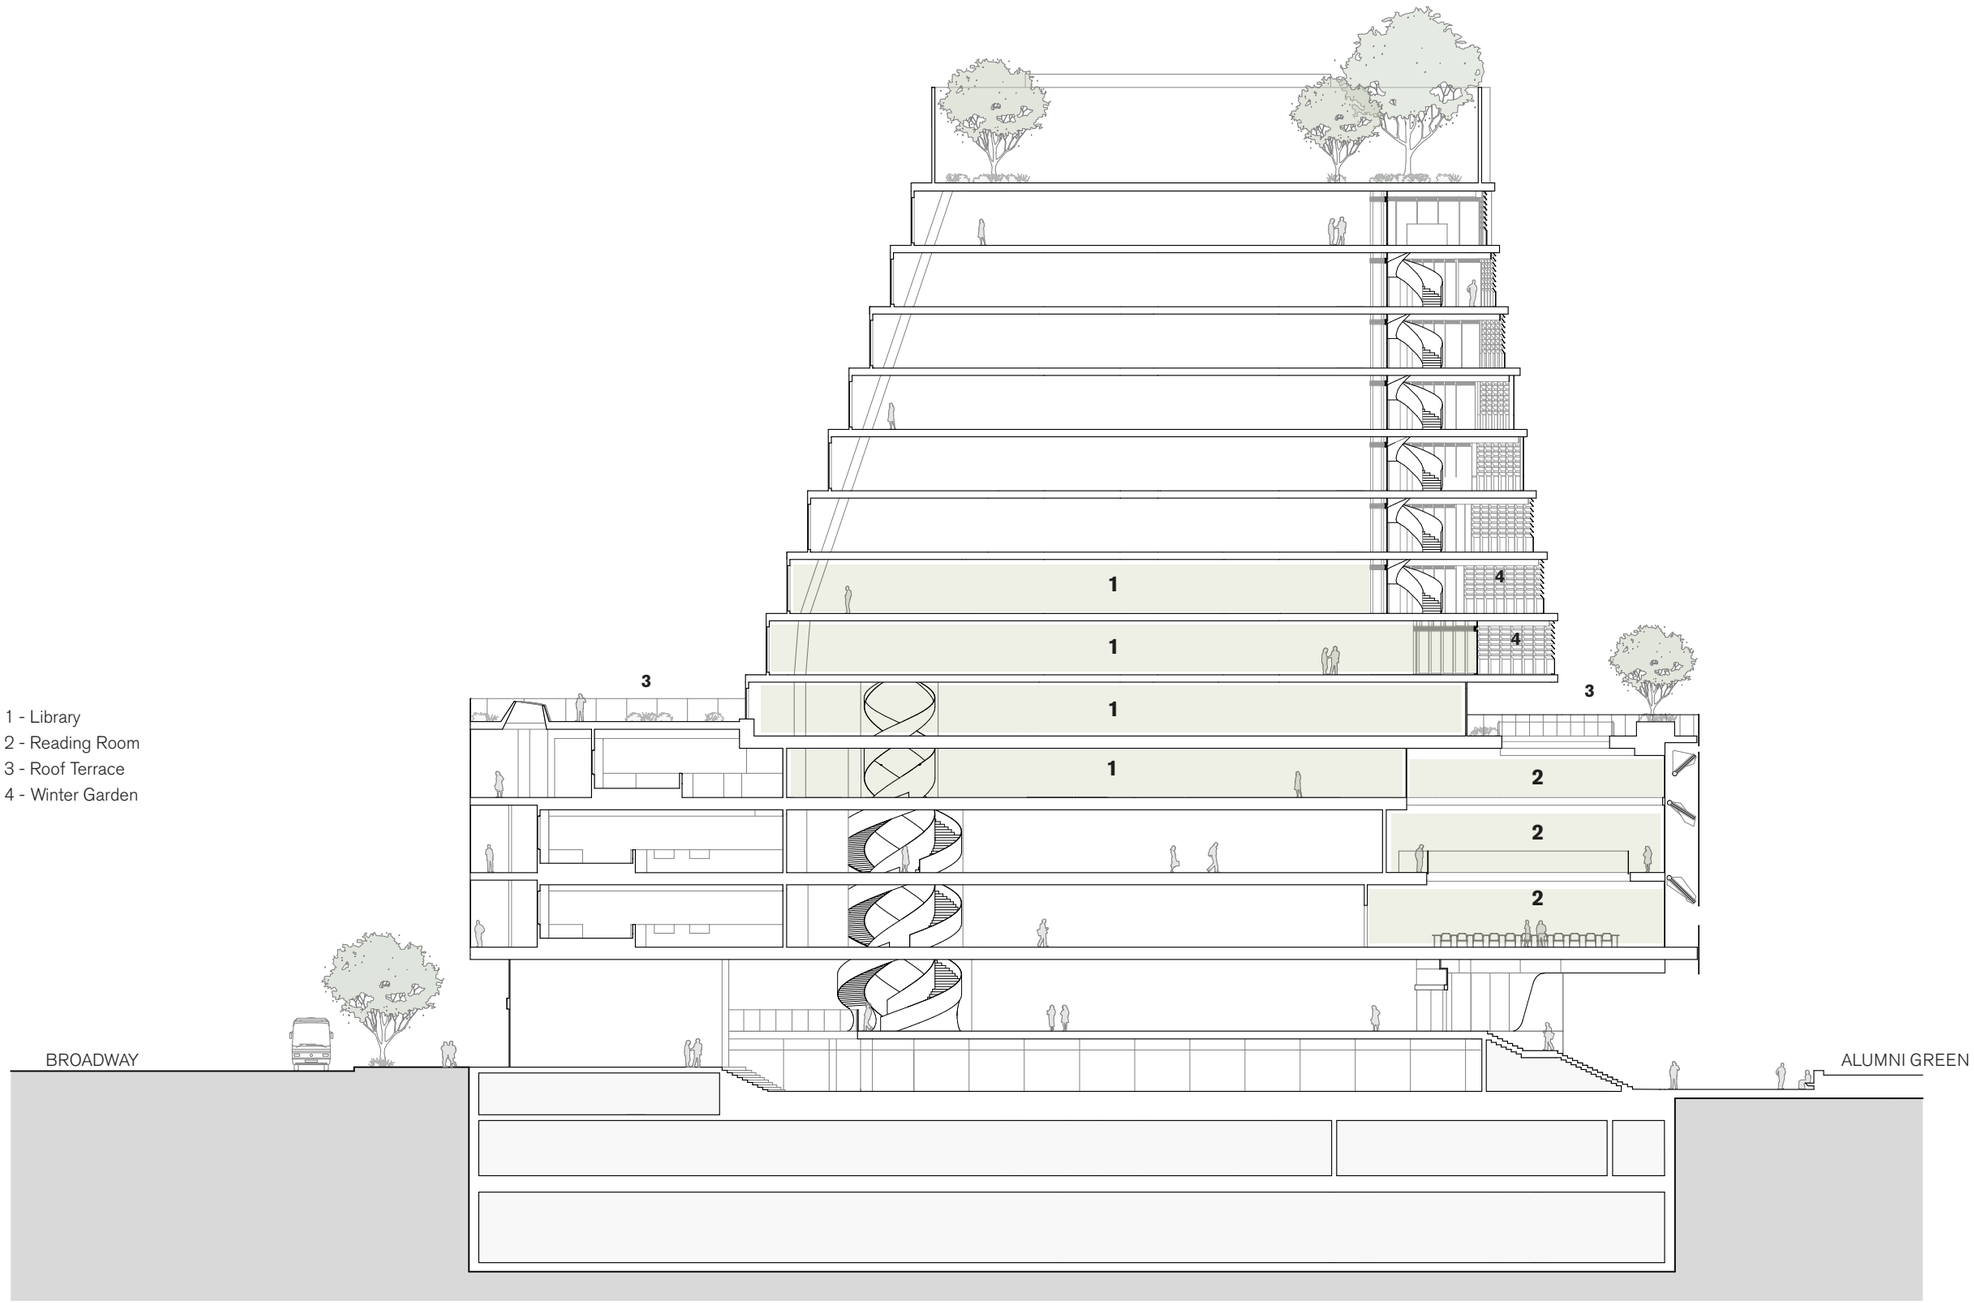

1 - Library
2 - Reading Room
3 - Roof Terrace
4 - Winter Garden

NORTH SOUTH SECTION

0 4 10 20m

1:400 @ A3

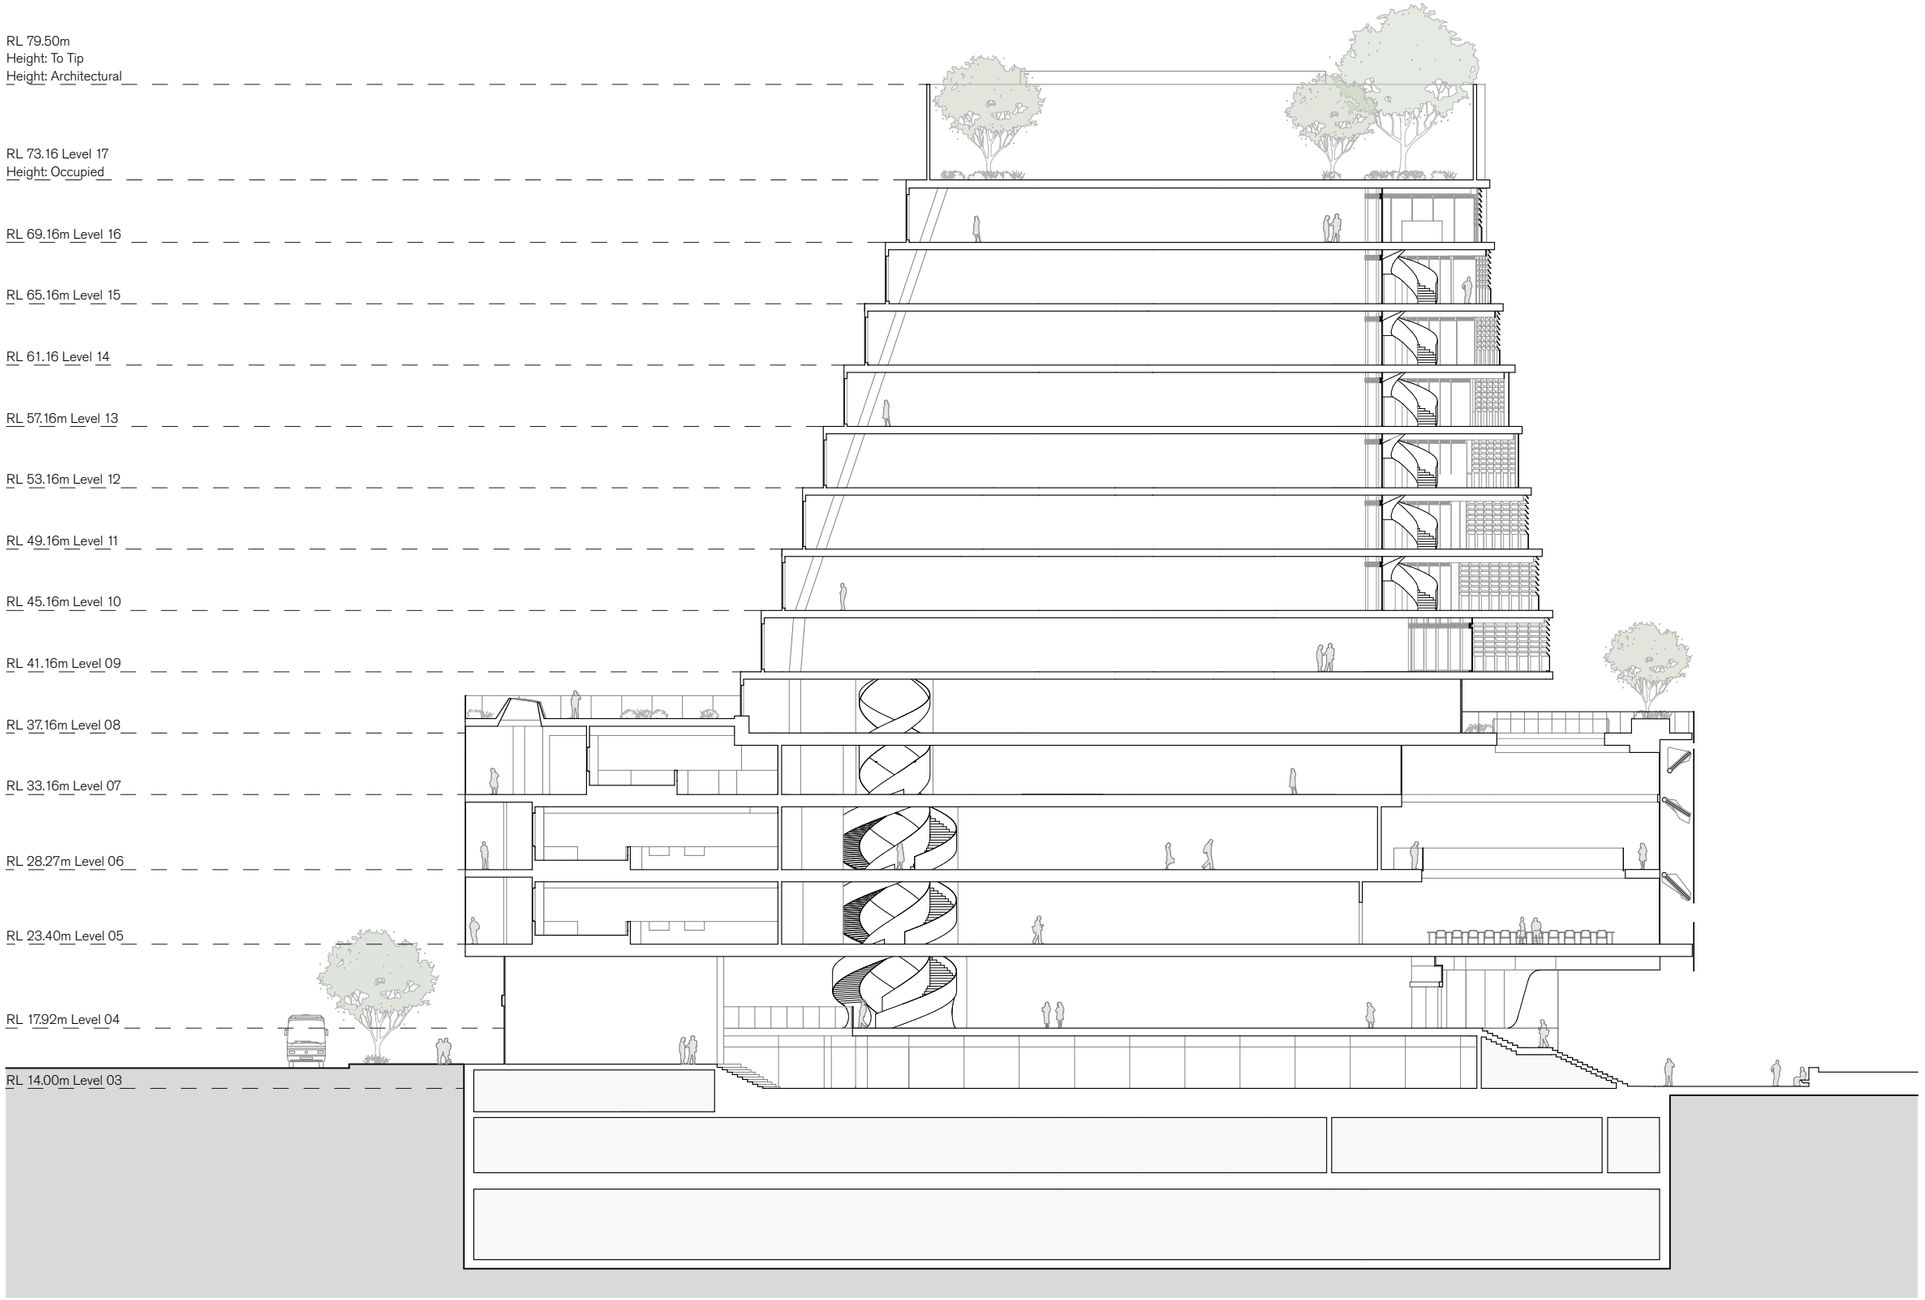

NORTH SOUTH SECTION

0 4 10 20m

1:400 @ A3

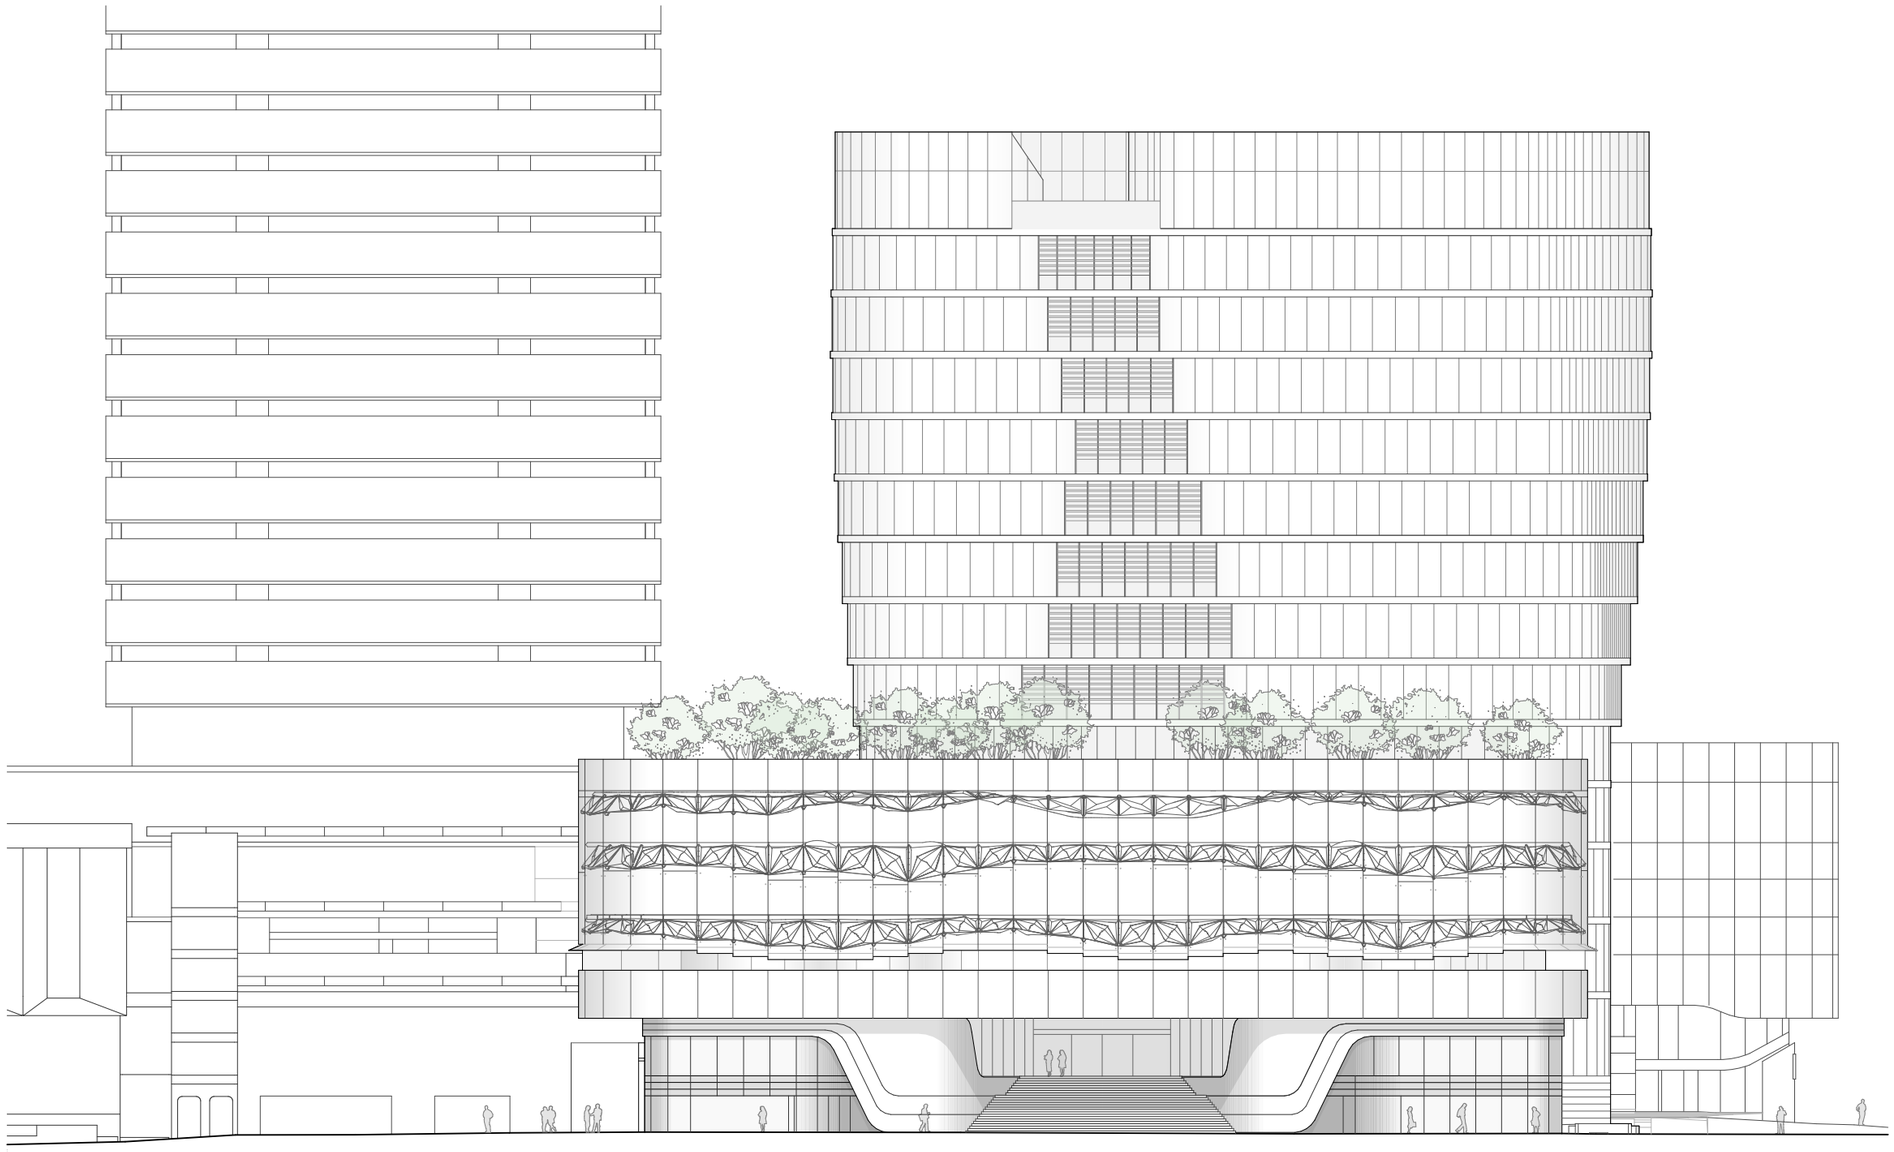

NORTHERN ELEVATION

0 4 10 20m

1:300 @ A3

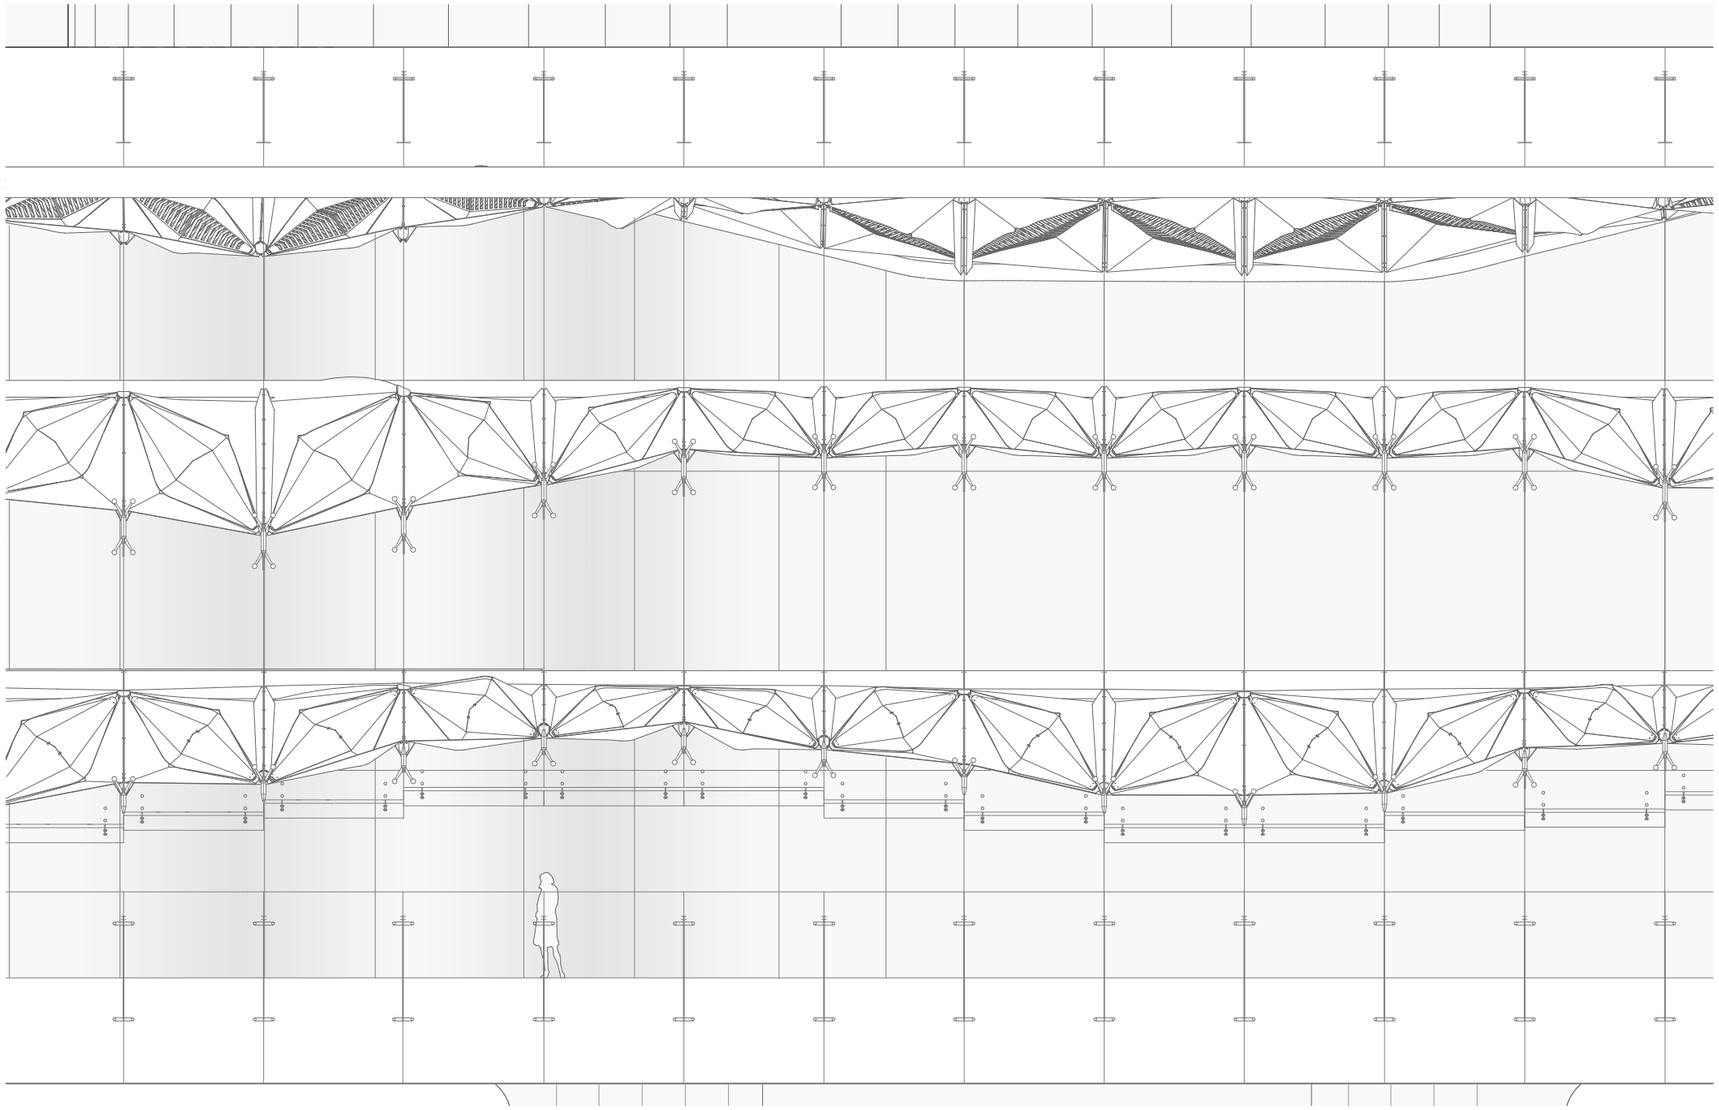

UTS CENTRAL
Building 02

Alumni Green Detailed Elevation

0 1 2 5m